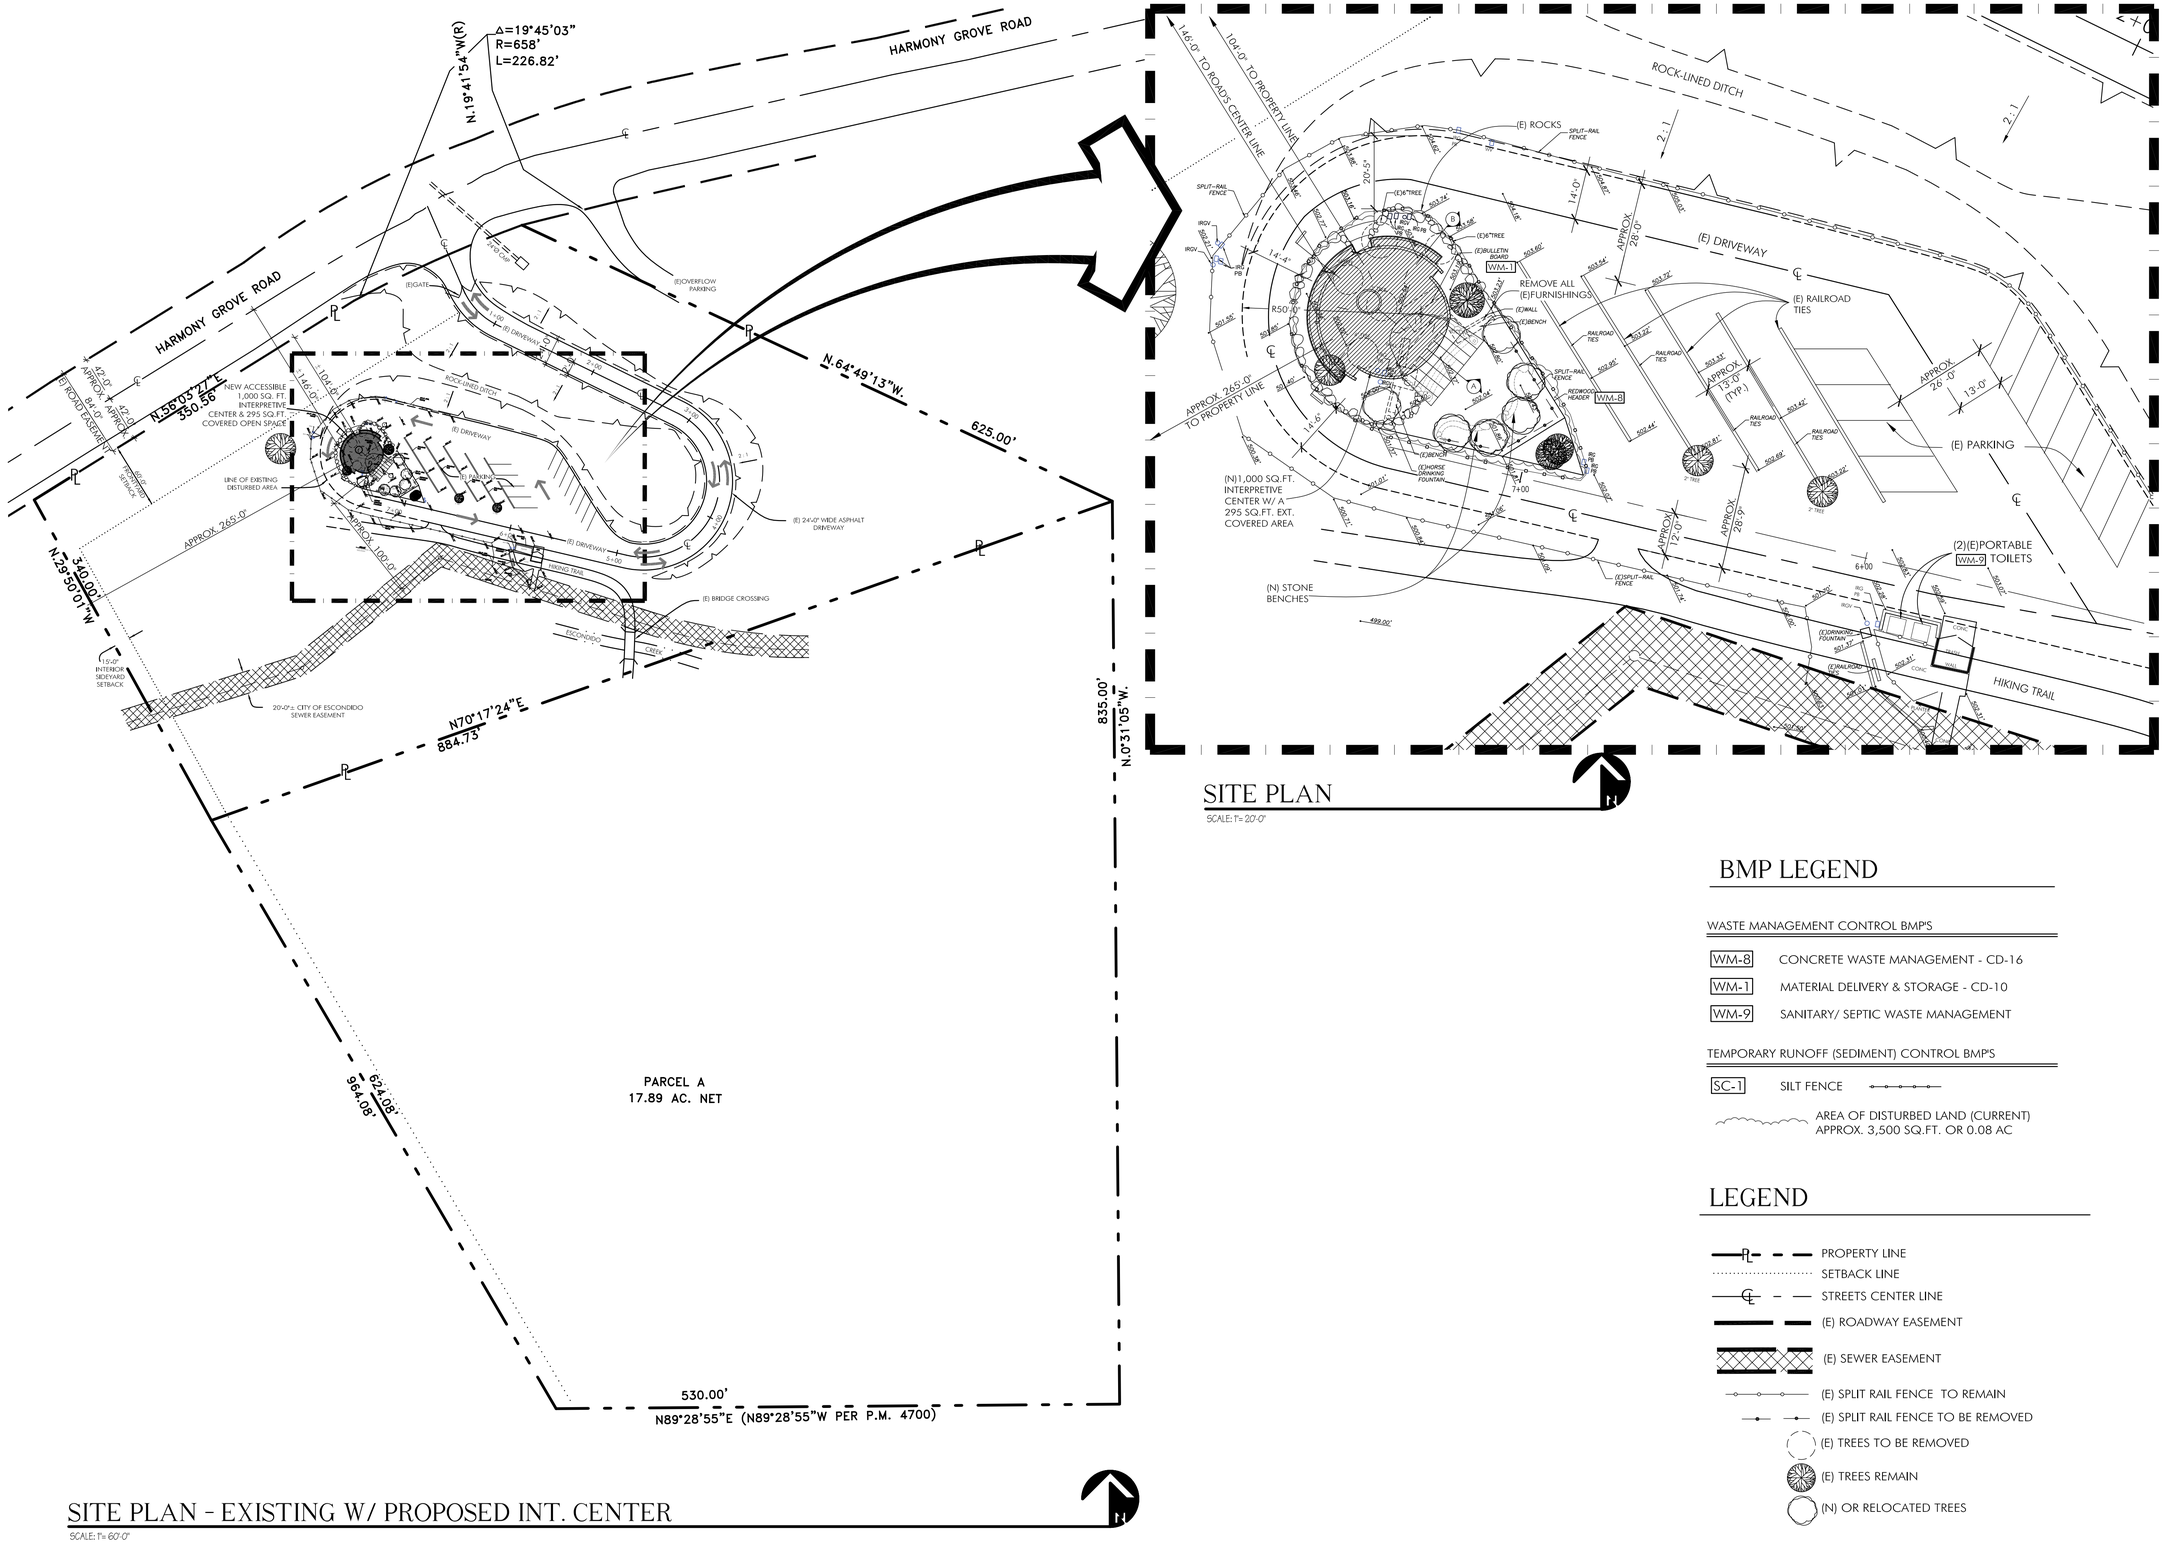

SITE PLAN

SCALE: 1"= 20'-0"

SITE PLAN - EXISTING W/ PROPOSED INT. CENTER

SCALE: 1"= 60'-0"

BMP LEGEND

WASTE MANAGEMENT CONTROL BMP'S

WM-8	CONCRETE WASTE MANAGEMENT - CD-16
WM-1	MATERIAL DELIVERY & STORAGE - CD-10
WM-9	SANITARY/ SEPTIC WASTE MANAGEMENT

TEMPORARY RUNOFF (SEDIMENT) CONTROL BMP'S

SC-1	SILT FENCE
	AREA OF DISTURBED LAND (CURRENT) APPROX. 3,500 SQ.FT. OR 0.08 AC

LEGEND

- PROPERTY LINE
- SETBACK LINE
- STREETS CENTER LINE
- (E) ROADWAY EASEMENT
- (E) SEWER EASEMENT
- (E) SPLIT RAIL FENCE TO REMAIN
- (E) SPLIT RAIL FENCE TO BE REMOVED
- (E) TREES TO BE REMOVED
- (E) TREES REMAIN
- (N) OR RELOCATED TREES